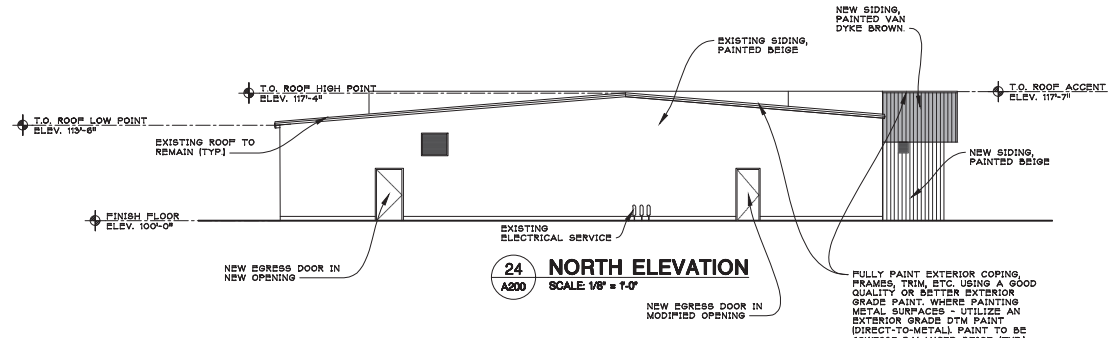

24 A200 **NORTH ELEVATION**
SCALE: 1/8" = 1'-0"

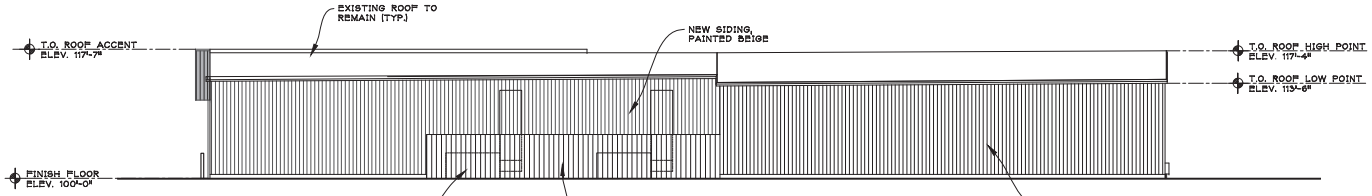

23 A200 **EAST ELEVATION**
SCALE: 1/8" = 1'-0"

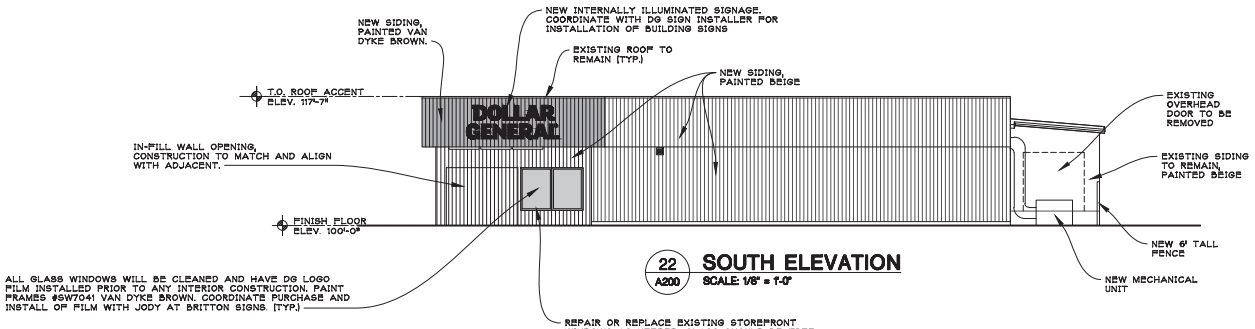

22 A200 **SOUTH ELEVATION**
SCALE: 1/8" = 1'-0"

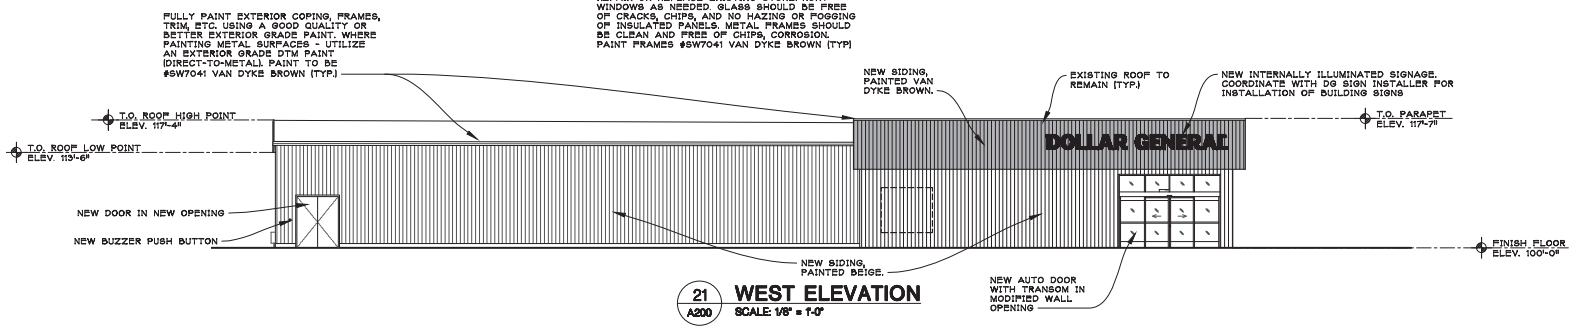

21 A200 **WEST ELEVATION**
SCALE: 1/8" = 1'-0"

EXTERIOR PAINT SCHEDULE

SUPPLIER	COLOR	AREAS
SHERWIN WILLIAMS	#SW7037 BALANCED BEIGE	PER ELEVATIONS
SHERWIN WILLIAMS	#SW7041 VAN DYKE BROWN	PER ELEVATIONS
SHERWIN WILLIAMS	#SWB557300 SAFETY YELLOW	YELLOW CURBING AND BOLLARDS. PAINT TWO COATS - KEM 4000 ACRYLIC ALKYD ENAMEL SAFETY YELLOW.
SHERWIN WILLIAMS	#SW PRO MAR BLUE	HANDICAP STRIPING - PARKING LOT - TOP COAT, PRO MAR TRAFFIC MARKING PAINT "H.C." BLUE.

NOTE:
PAINT COLORS LISTED ARE DOLLAR GENERAL PREFERRED COLOR SPECIFICATIONS. VERIFY WITH SCOPE OF WORK, PROJECT MANAGER AND PROPERTY MANAGEMENT FOR EXTENT OF NEW COLORS OR MATCHING EXISTING COLORS.

NOTE: REPAIR DAMAGED MASONRY SCREEN WALL AS REQUIRED (TYP.)

GC TO PERMIT WINDOW TINT AS REQUIRED.

ALL SIDEWALKS AND EXTERIOR OF TENANT SPACE TO BE PRESSURE WASHED (TYP.)

ARCHITECT:
jeffery a. scott architects p.c.
32316 grand river ave.
suite 200
farmington, mi 48336
248-478-6800
JSCOTTARCHITECT@COM
copyright © 2024

SHEET TITLE:
EXTERIOR ELEVATIONS

PROJECT:
DOLLAR GENERAL
106 ANN ST
WEYAUWEGA, WI 54983

ISSUED FOR:

OWNER REVIEW	04/22/2024
BIDS & PERMITS	05/10/2024
ADDENDUM NO. 1	06/28/2024
ADDENDUM NO. 2	07/25/2024

WISCONSIN
JEFFERY A. SCOTT
8793-005
FARMINGTON, MI
ARCHITECT

DO NOT SCALE PRINTS
USE FIGURED DIMENSIONS ONLY

JOB NO.
24073

SHEET NO.
A200

PLOT SIZE: 36"X24"